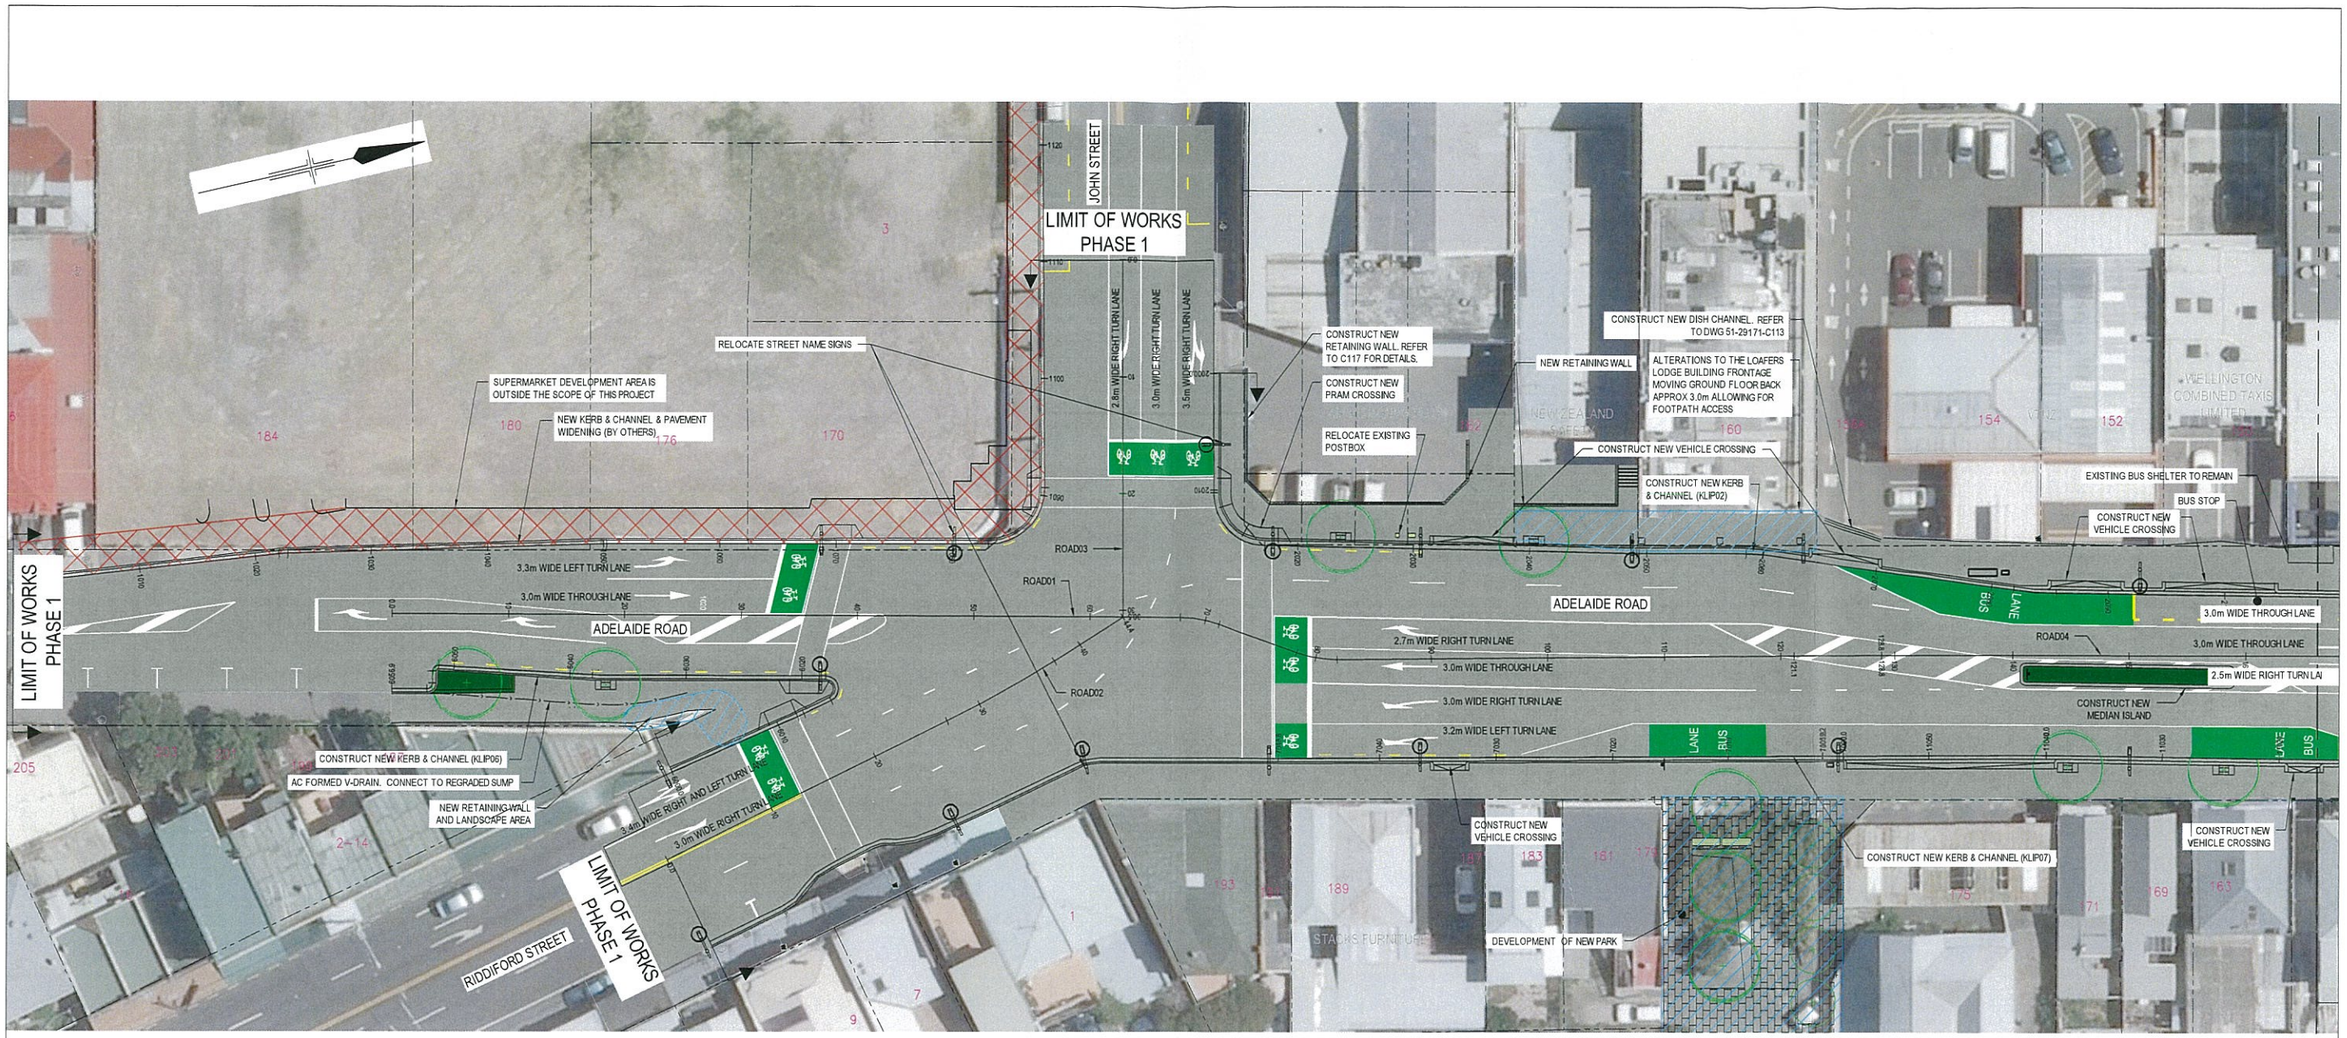

NOTES

1. REFER TO WCC CODE OF PRACTICE FOR ALL WORK.
2. THE CONTRACTOR IS TO CHECK ALL SERVICED AND CROSS-LINES WITH THE APPROPRIATE AUTHORITIES.
3. CONTRACTOR TO CHECK ALL DIMENSIONS ON SITE.
6. THE CONTRACTOR IS TO MARKOUT THE EXTENTS OF ALL CUTDOWN CROSSINGS (PEDESTRIAN AND VEHICLE) AND IS TO ARRANGE A WALKOVER PRIOR TO THE POURING OF ANY KERB AND CHANNEL.
7. NEW POSTS AND FIXINGS TO COMPLY WITH MOTSAM REQUIREMENTS. POSTS WITHIN THE TRAFFIC ISLANDS ARE TO BE REMOVABLE FOR OVER DIMENSIONED VEHICLES.
8. FOR PAVEMENT PLAN REFER TO DRAWING SERIES 51-29171-C021.
9. FOR DRAINAGE PLAN REFER TO DRAWING SERIES 51-29171-C031.
10. FOR TRAFFIC SIGNALS DETAIL PLAN REFER TO DRAWING SERIES 51-29171-C091.
11. FOR ROAD MARKINGS AND SIGNS DETAIL PLAN REFER TO DRAWING SERIES 51-29171-C041.
12. FOR CROSS SECTION DRAWINGS REFER TO DRAWING SERIES 51-29171-C051.
13. FOR LONG SECTION DRAWINGS REFER TO DRAWING SERIES 51-29171-C081.
14. FOR TYPICAL DETAILS REFER TO DRAWING SERIES 51-29171-C111.
15. FOR LANDSCAPE AND STREET FURNITURE DETAILS REFER TO DWGS C118-C123
16. FOR PRAM CROSSING AND VEHICLE CROSSING DETAILS REFER TO DRAWING 51-29171-C11
17. FOR PARKING BAY AND VEHICLE CROSSING DETAILS REFER TO 51-29171-C112
18. ALL CABLE CAR / LIGHTING POLES AND TREE PITS TO BE EXCAVATED AT THE START OF CONSTRUCTION (MINIMUM 4 WEEKS PRIOR TO INSTALLATION) ALL CONFLICTING SERVICES FOUND ARE TO BE MEASURED AND LOGGED WITH THE ENGINEER FOR RESOLUTION. THE EXCAVATIONS SHALL BE BACKFILLED AND BE TEMPORARY SEALED WITH A FINISHED SURFACE SUITABLE FOR FOOT TRAFFIC AND VEHICLES.
19. UNDERGROUNDING OF OVERHEAD SERVICES TO BE COORDINATED WITH SERVICE PROVIDERS

LEGEND

- NEW VEHICLE CROSSING
- NEW KERB AND CHANNEL
- NEW TRAFFIC SIGNAL INDUCTIVE LOOP
- NEW PLANTING / GRASSED AREA
- NEW CABLE CAR / LIGHTING POLE (BY OTHERS)
- NEW CABLE CAR / LIGHTING COLUMN INCLUDING NEW LANTERN
- NEW CYCLE BOX
- NEW BUS LANE
- NEW PRAM CROSSING
- NEW TREE
- TREE GRILLE
- NEW METAL ART CIVIC SEAT
- NEW BIN
- NEW BICYCLE STAND
- NEW BUS SHELTER
- SUPERMARKET PROJECT (BY OTHERS)
- EXISTING BOUNDARY

0 2.5 5 7.5 10 12.5m

SCALE 1:250 AT ORIGINAL SIZE

INFORMATION

No.	Revision	Note: * indicates signatures on original issue of drawing or last revision of drawing	Drawn	Checked	Approved	Date
1	ISSUED FOR CONSTRUCTION		JS	SE	CM	20.02.12
0	ISSUED FOR TENDER		AJW	ND*	CM*	19.12.11*

isthmus
landscape architecture | urban design
Level 3, 45 Courtenay Place
PO Box 24 116 Wellington
www.isthmus.co.nz
T + 64 4 499 9832

Absolutely POSITIVELY Wellington
Me Heke Ki Pōneke
Wellington City Council

GHD CLIENTS | PEOPLE | PERFORMANCE
Level 11, Guardian Trust House
15 Willeston Street, Wellington New Zealand
T 64 4 472 0799 F 64 4 472 0833
E wgtnmail@ghd.com W www.ghd.com

DO NOT SCALE

GHD Limited
Conditions of Use.
This document may only be used by GHD's client (and any other person who GHD has agreed can use this document) for the purpose for which it was prepared and must not be used by any other person or for any other purpose.

Drawn	A.WEST	Designed	A.WEST
Drafting Check	S.ESTRADA*	Design Check	N.DEVERY*
Approved	C.MORRIS*		
Date	19.12.2011*		
Scale	1:250	This Drawing must not be used for Construction unless signed as Approved	

Client	WELLINGTON CITY COUNCIL
Project	ADELAIDE ROAD UPGRADE
Title	GENERAL ARRANGEMENT PLAN SHEET 1 OF 4
Original Size	A1
Drawing No:	51-29171-C011
Rev:	1

Plot Date: 19 March 2012 - 4:54 p.m. Plotted by: Santiago Estrada/Wellington/GHD/AU Cad File No: N:\NZ\Wellington\Projects\51\29171\CADD\Drawings\51-29171-C011-C014.dwg